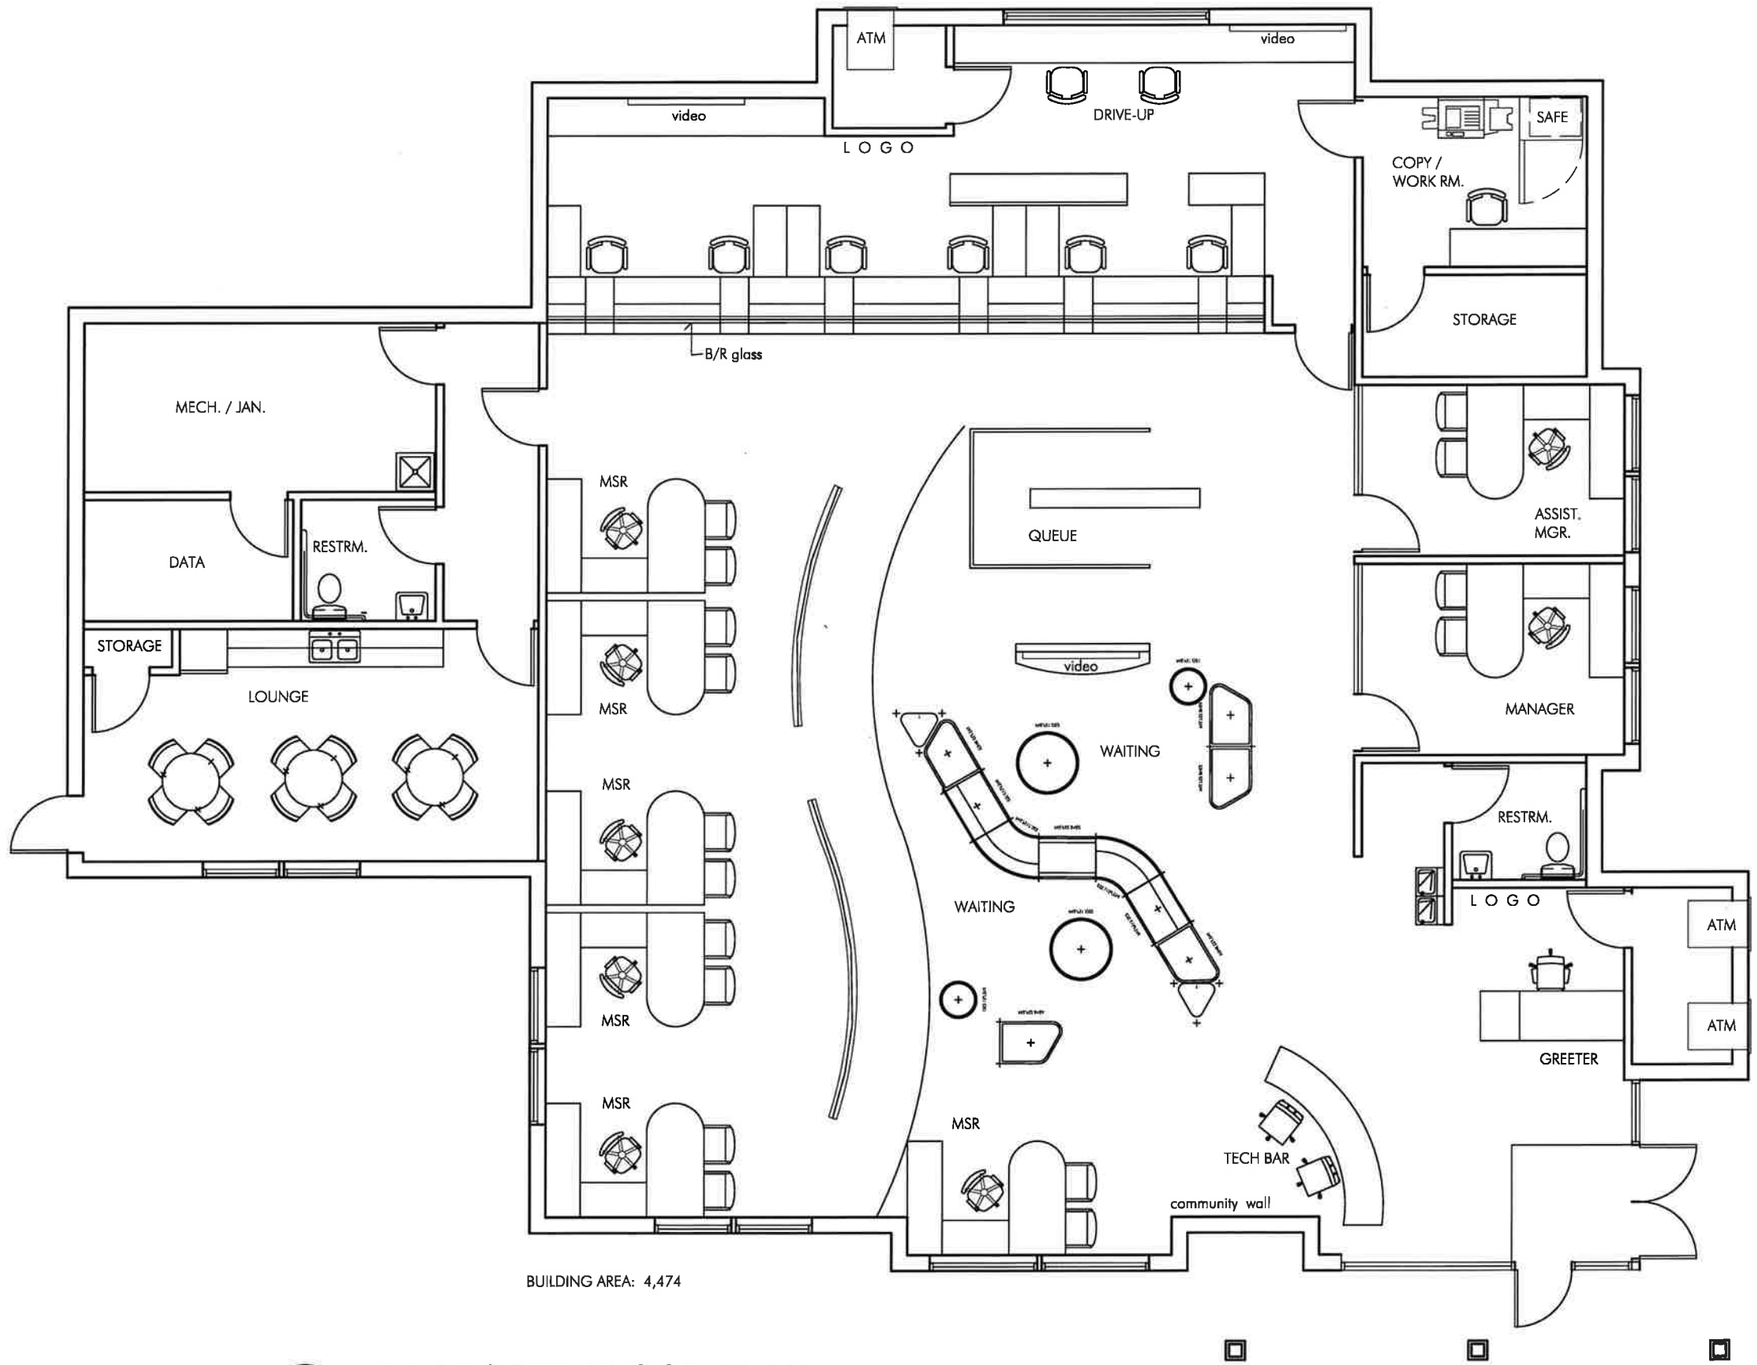

PROPOSED FLOOR PLAN

Scale: 1/8"=1'-0"

RSL COMMERCIAL ARCHITECTURE

1550 Kemper Meadow Drive ☐ Cincinnati, OH45240
513.825.5800 (p) ☐ 513.825.1947 (f)
www.dei-corp.com

BRIGHTSTAR CU
LAUDERHILL, FL

REVISED: 5-8-20

THIS DRAWING, ITS DESIGNS, PRINTS, AND ALL PARTS THEREOF ARE, AND SHALL REMAIN, THE PROPERTY OF DEI AND MAY NOT BE REPRODUCED WITHOUT WRITTEN CONSENT.

REVISIONS

DATE DRAWN
3-22-19

BY
TM

JOB NO.
264

SHEET NO.

PLIN