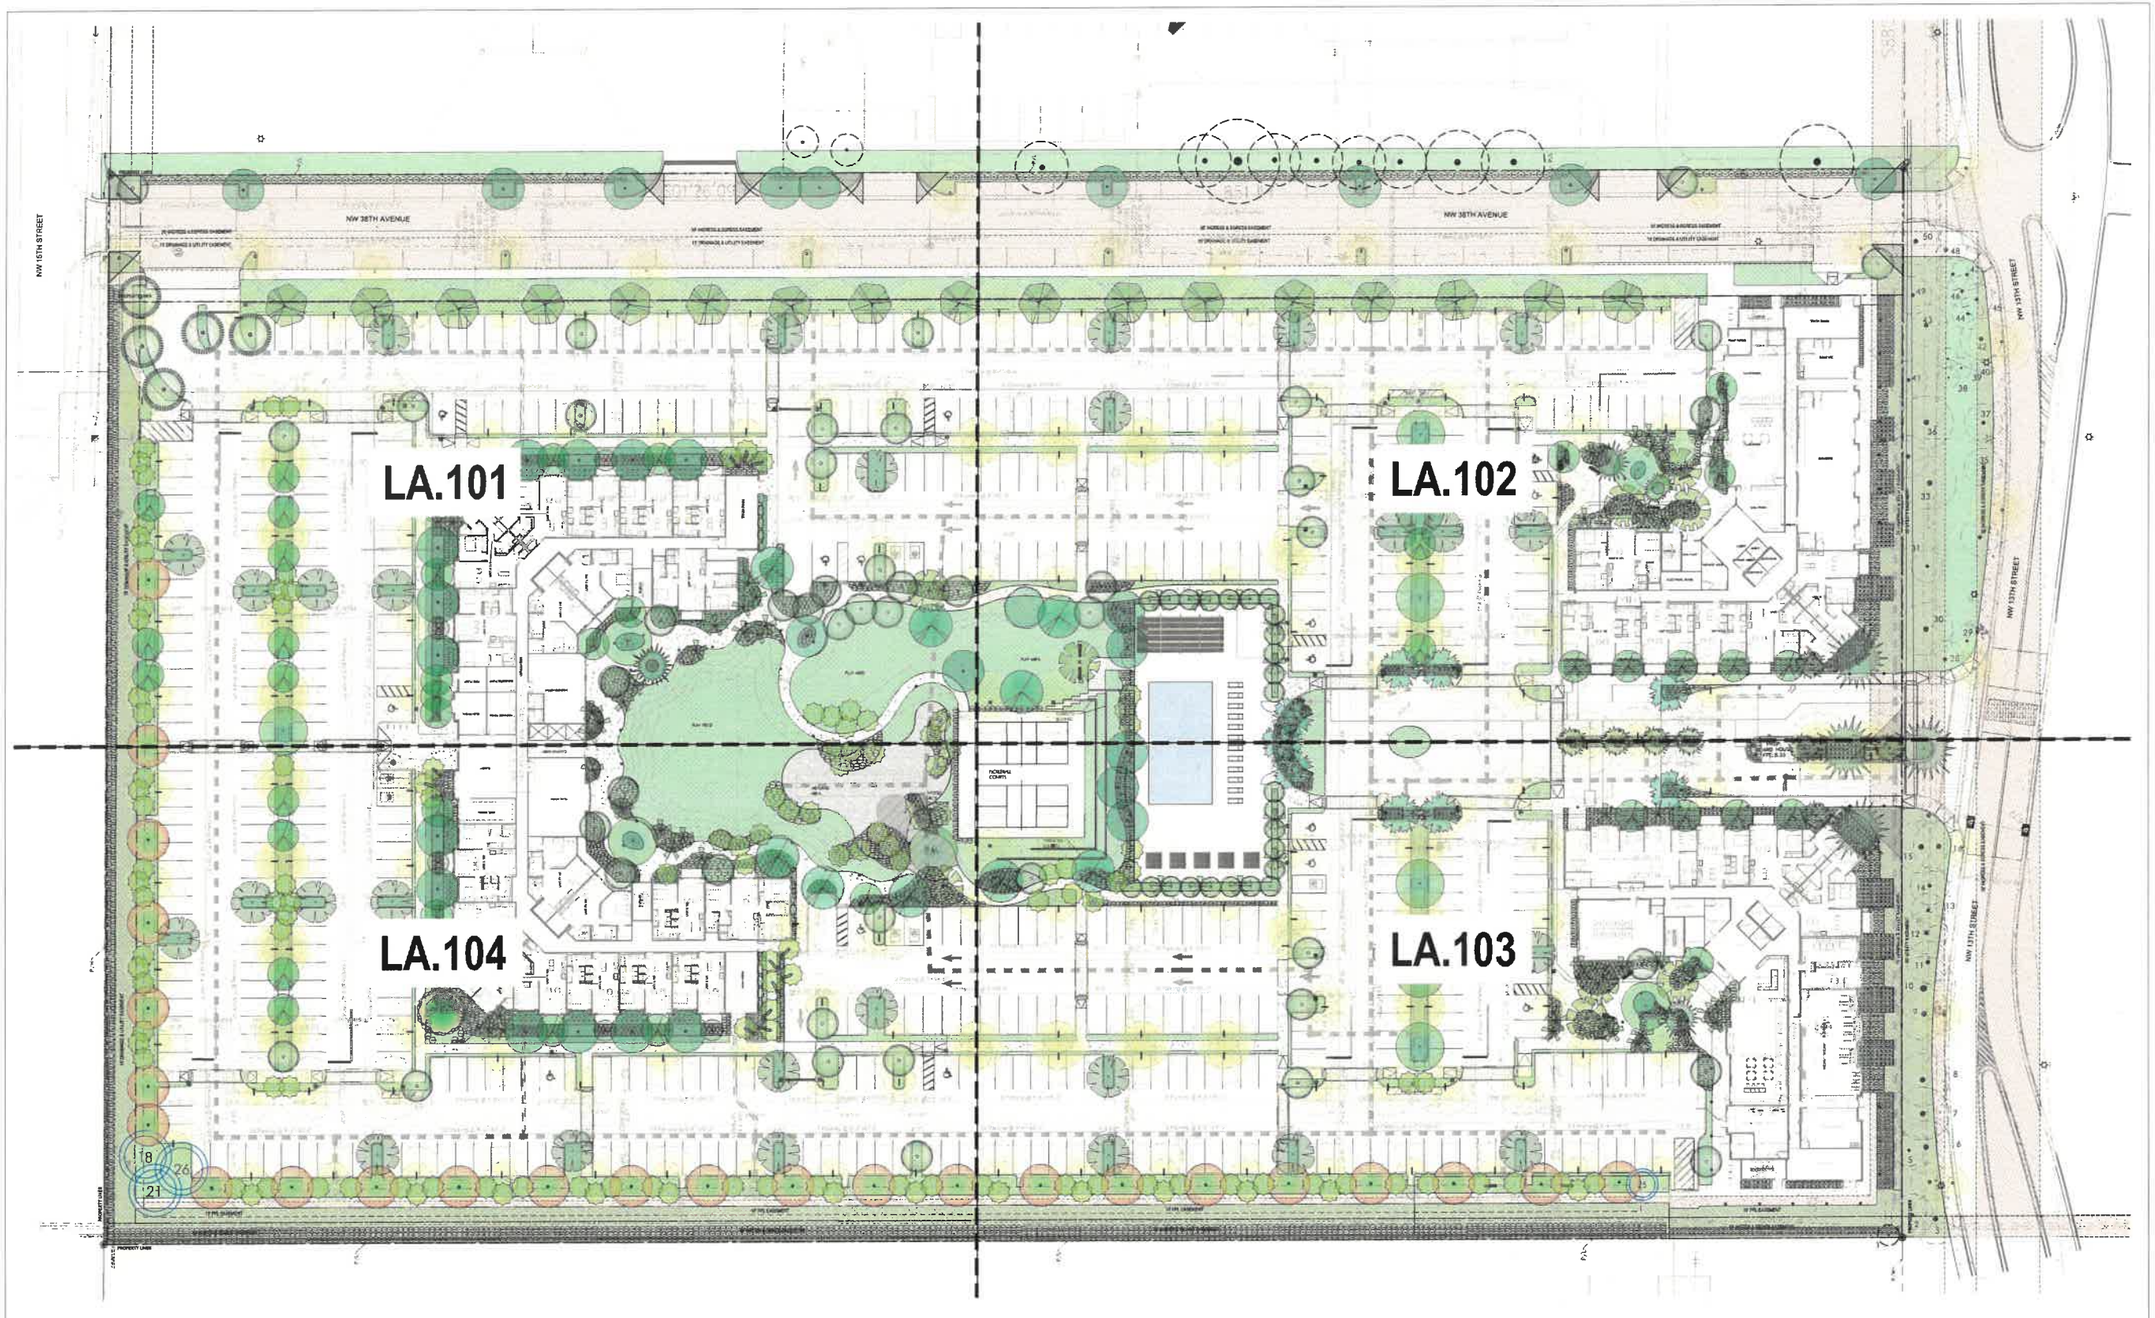

PLANTING SITE PLAN

128' 64' 32' 0

SCALE: 1/32" = 1'-0"

PROJECT NAME AND ADDRESS

LE PARC

3801 NW 13TH ST, LAUDERHILL, FL 33311

OWNER

LE PARC AT LAUDERHILL LLC

231 SW 28TH RD, MIAMI, FL 33129

ARCHITECT:

VIMANI DESIGN, LLC

231 SW 28TH RD, MIAMI, FL 33129
/t/(786) 518-3888

Seal:

LA 0001589 STATE OF FLORIDA

Digitally signed by Ken Gardner
Date: 2026.05.14 13:43:48 -04'00'

KEN GARDNER
FL LA #1589

CONSULTING ENGINEERS:

Structural Engineer:
ROCHELL ENGINEERING, INC

1590 NW 89TH COURT, SUITE 11, DORAL
FLORIDA 33172

MEP:
PSI ENGINEERING INC

10530 NW 26 STREET, SUITE F-105 DORAL, FL 33172

Civil Engineer:
LANGAN LLC

1221 Brickell Ave, Suite 1800
Miami, FL 33131

Landscape Architect:
GSLA DESIGN

17670 NW 78th AVE., SUITE 214
MIAMI , FL33015

REVISIONS:

Project No.: FL_LP01

Issue Date: 10/20/2025

LANDSCAPE ARCHITECTURE

Drawing Title:

PLANTING SITE PLAN

Scale:

SHEET No.:

LA.100

21/11/2025 11:47:55 a. m.

ARCH D