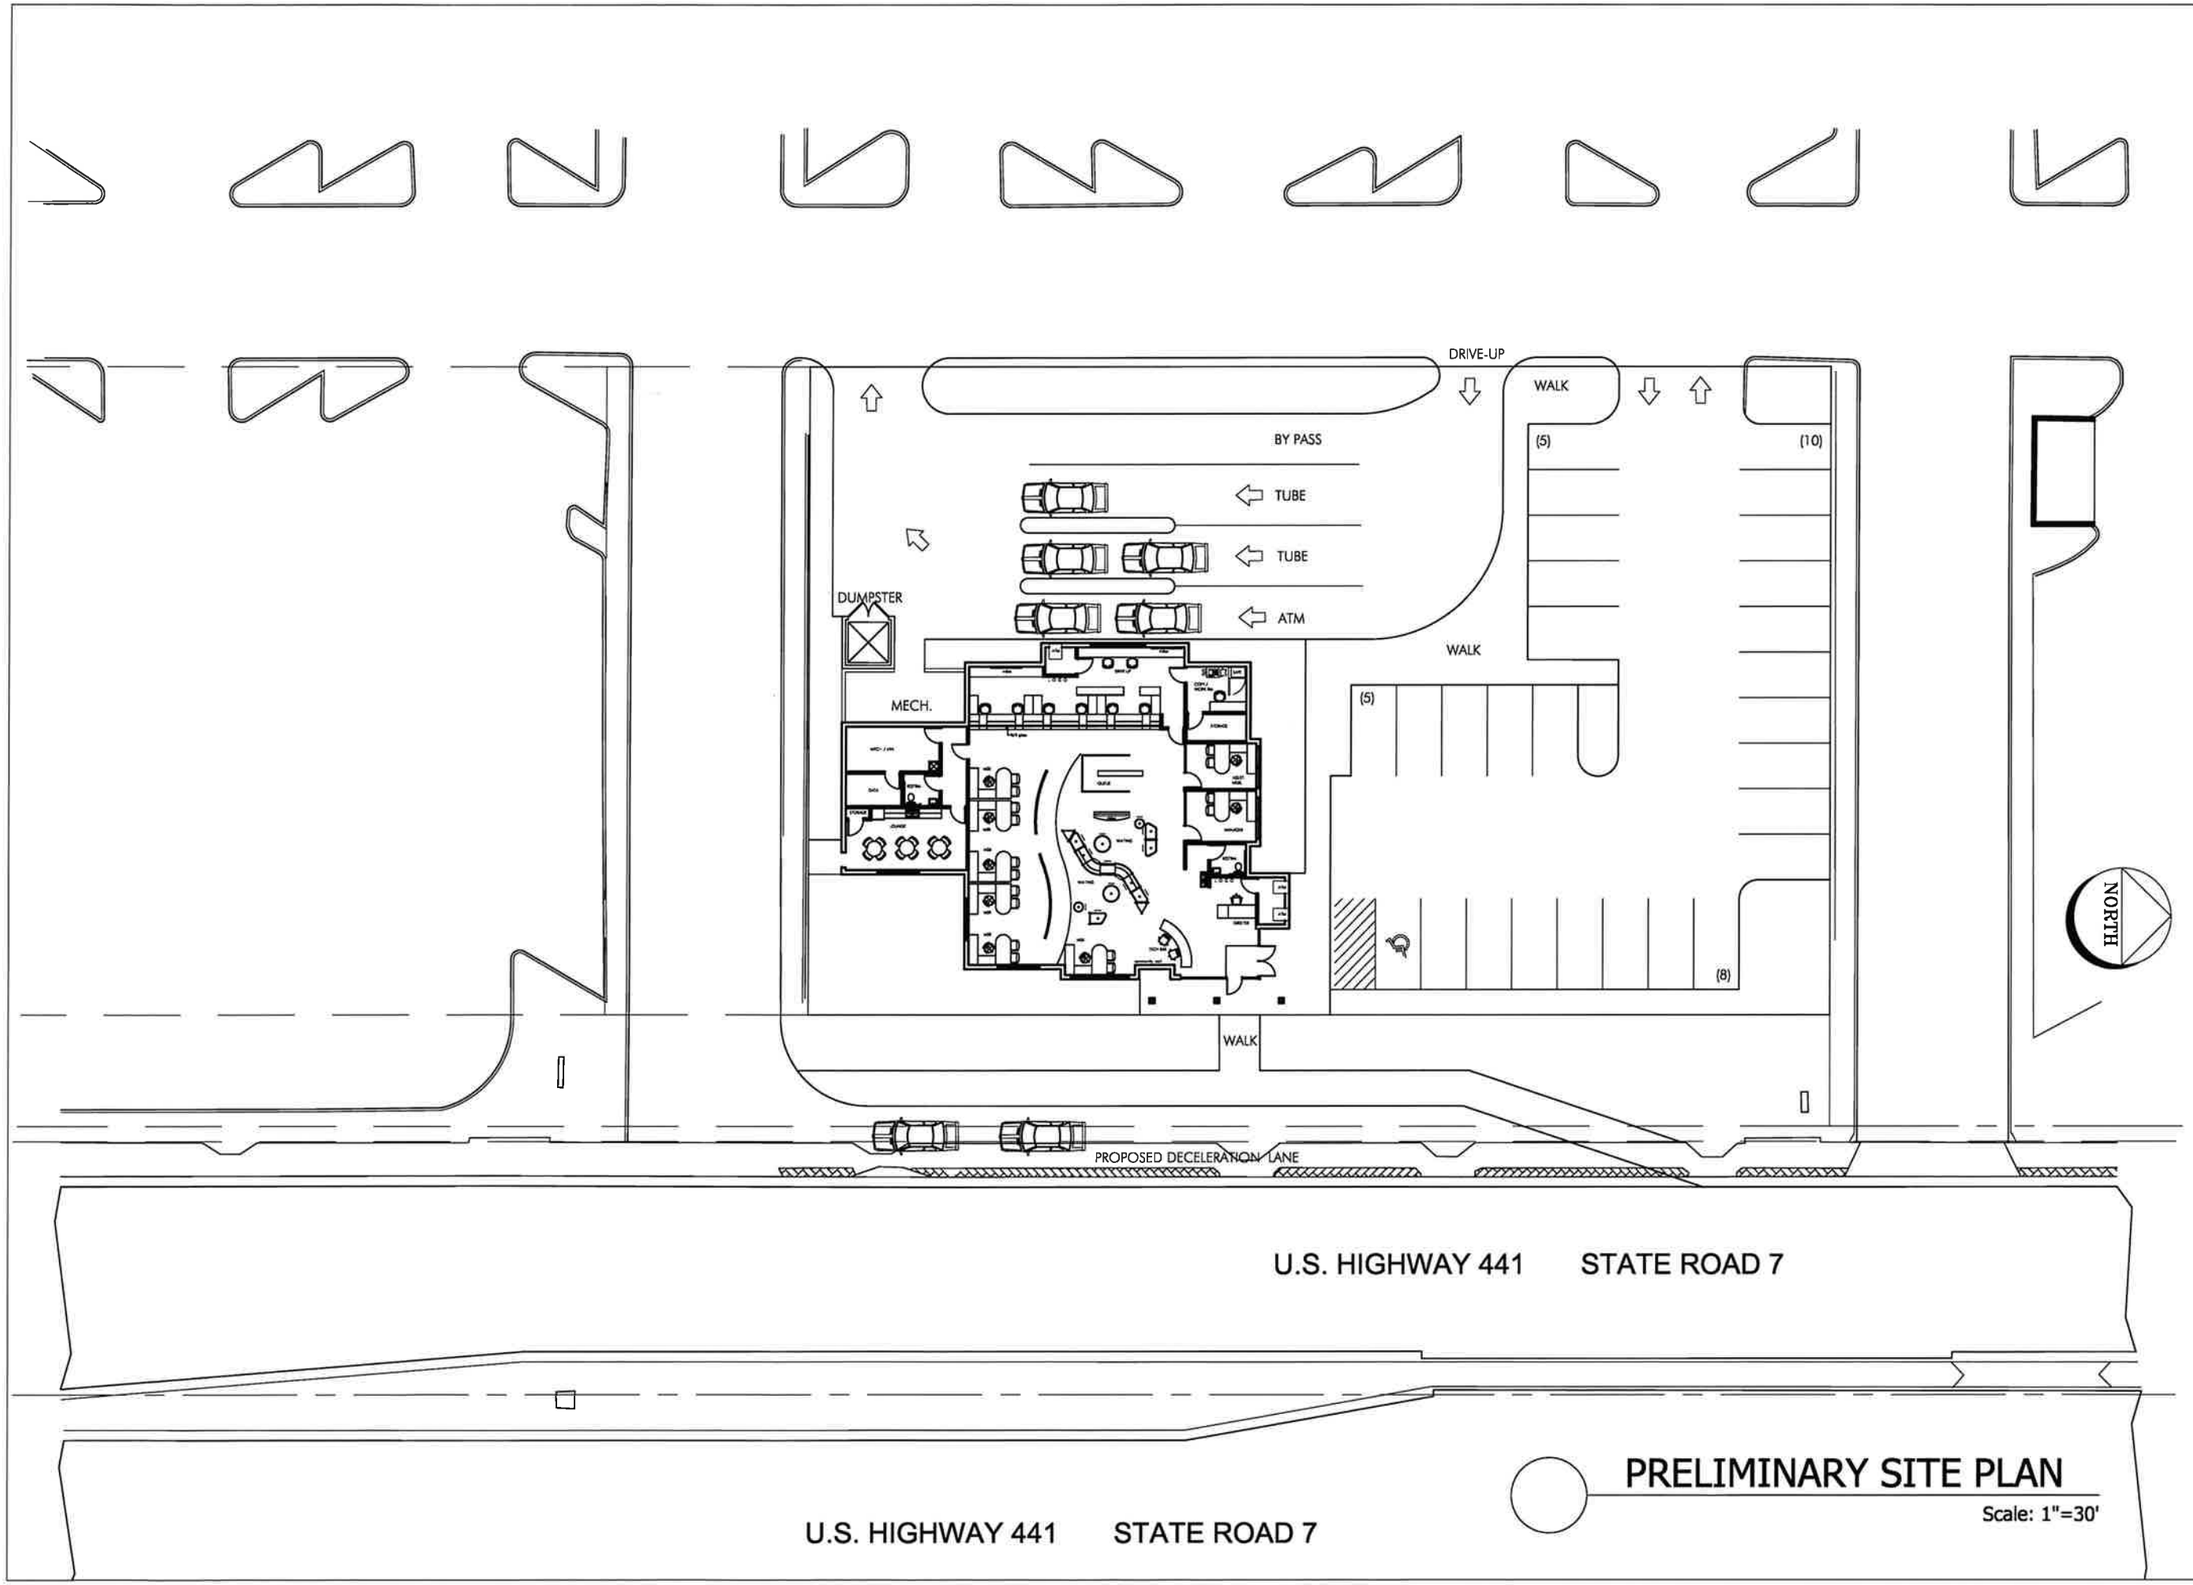

PRELIMINARY SITE PLAN

Scale: 1"=30'

REVISED: 5-8-20

RSL COMMERCIAL ARCHITECTURE

1550 Kemper Meadow Drive □ Cincinnati, OH45240
513.825.5800 [p] □ 513.825.1947 [f]
www.dei-corp.com

BRIGHTSTAR CU
LAUDERHILL, FL

THIS DRAWING, ITS DESIGNS, PRINTS, AND ALL PARTS THEREOF ARE, AND SHALL REMAIN, THE PROPERTY OF DEI AND MAY NOT BE REPRODUCED WITHOUT WRITTEN CONSENT.

REVISIONS

DATE DRAWN
3-22-19

BY
TM

JOB NO.
264

SHEET NO.

PLIN