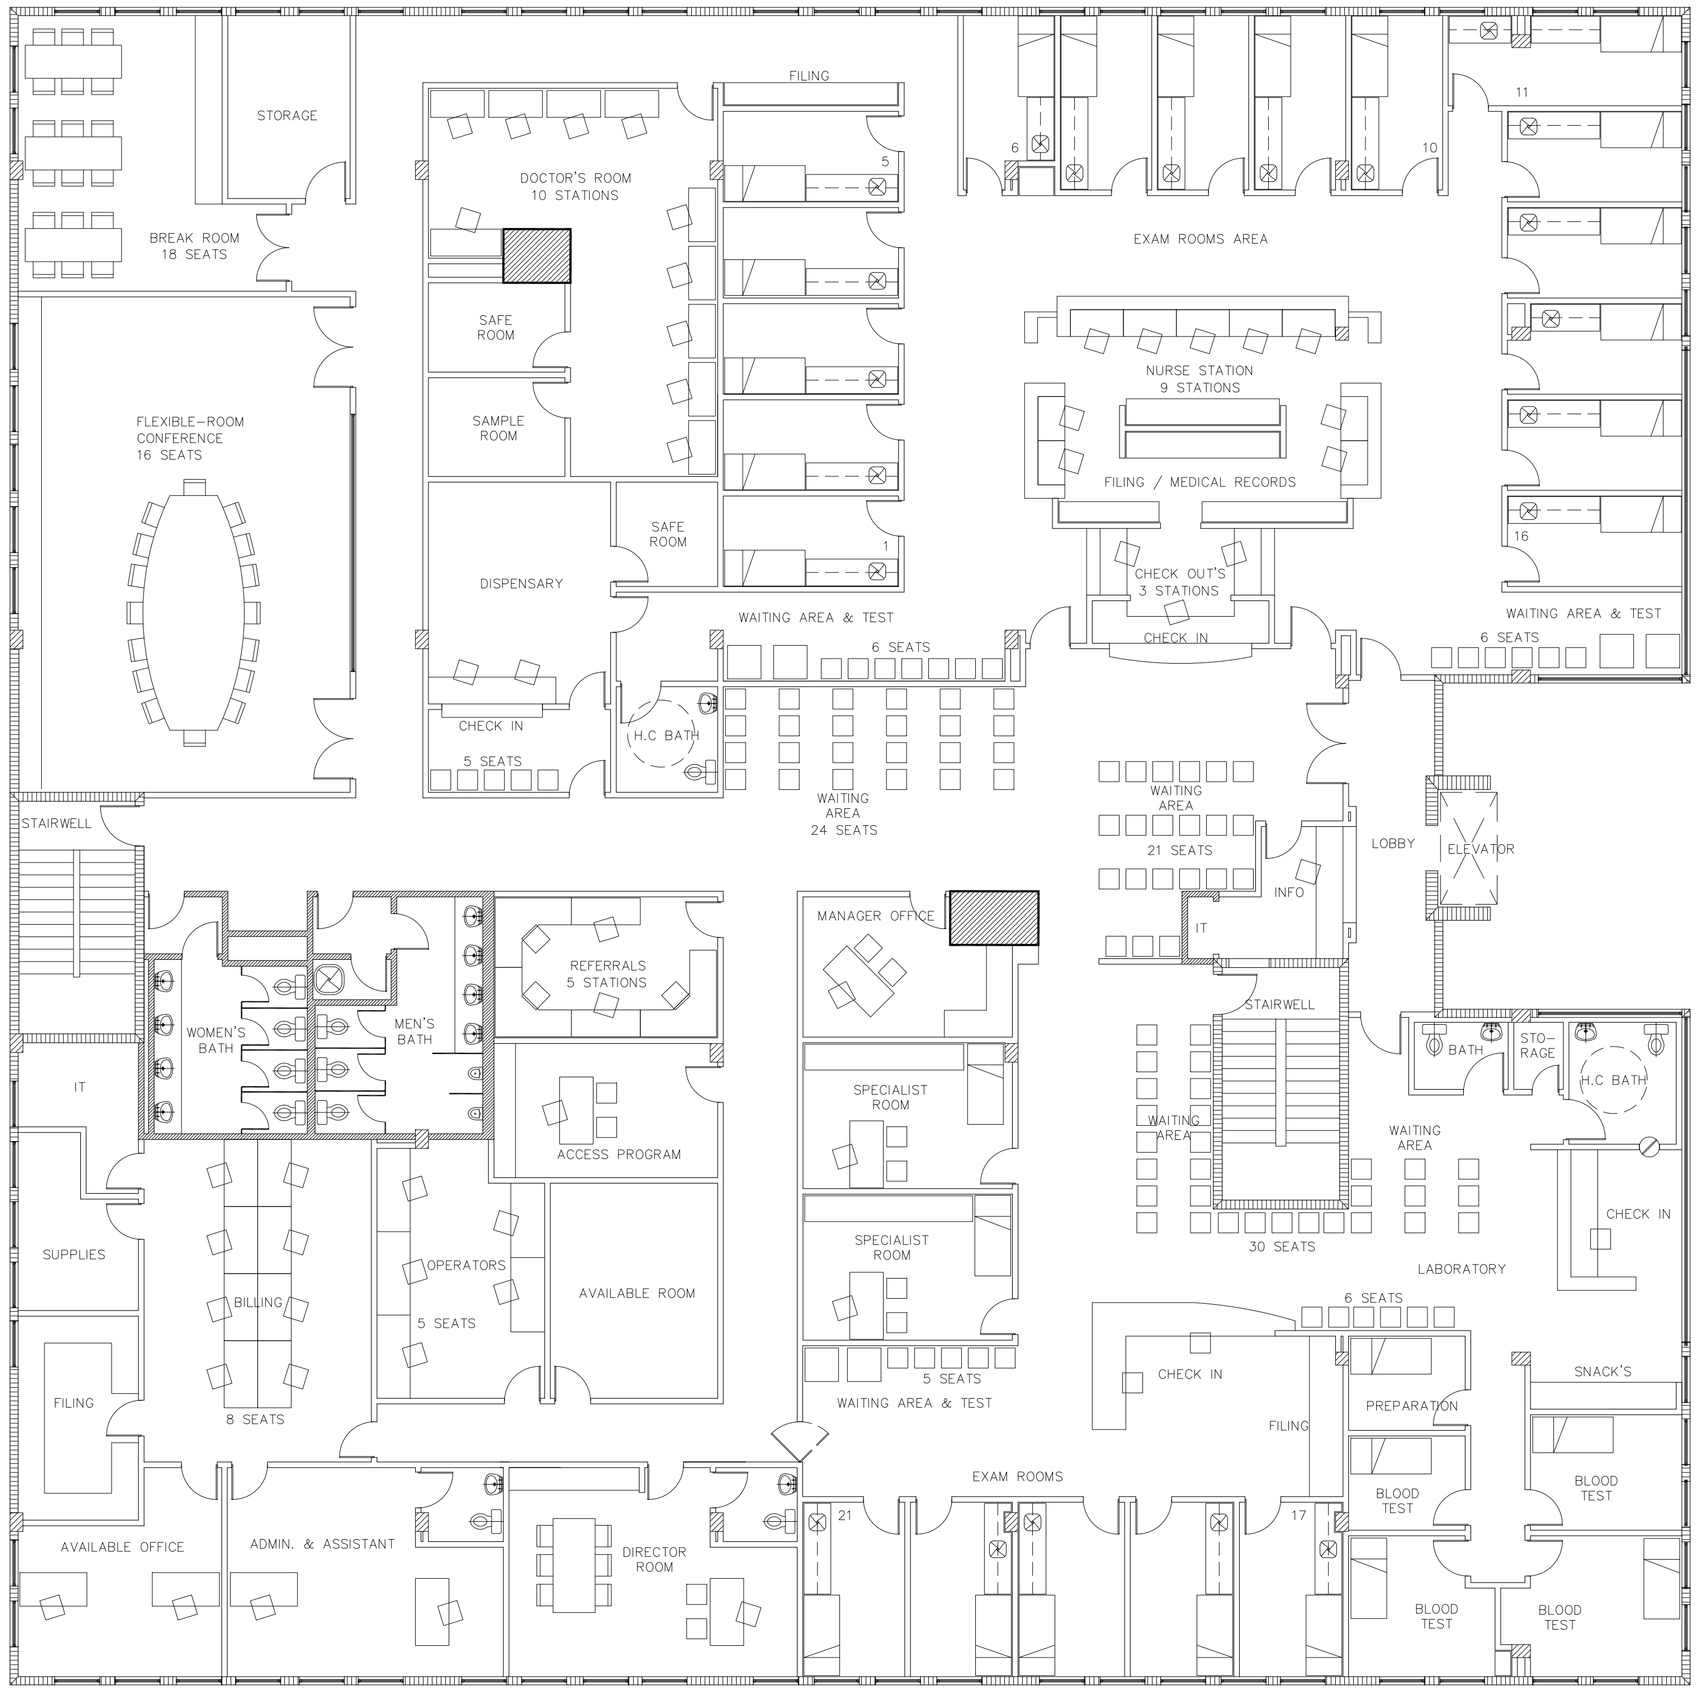

PROPOSED THIRD FLOOR PLAN

SEAL

CONSTRUCTION FOR:
MEDICAL BUILDING
OSCAR MENDEZ M.D
5950 W OAKLAND PARK
LAUDERHILL, FL. 33313

SHEET NAME:
3RD FLOOR

SYM	REVISION–RECORD
1	
2	
3	

DATE: SEPT–01–20

DRAWN BY:

SCALE: AS SHOWN

PROJECT N °: 5059–2020

NORTH

A5

SHEET No.