Attachment C: Floor Plan

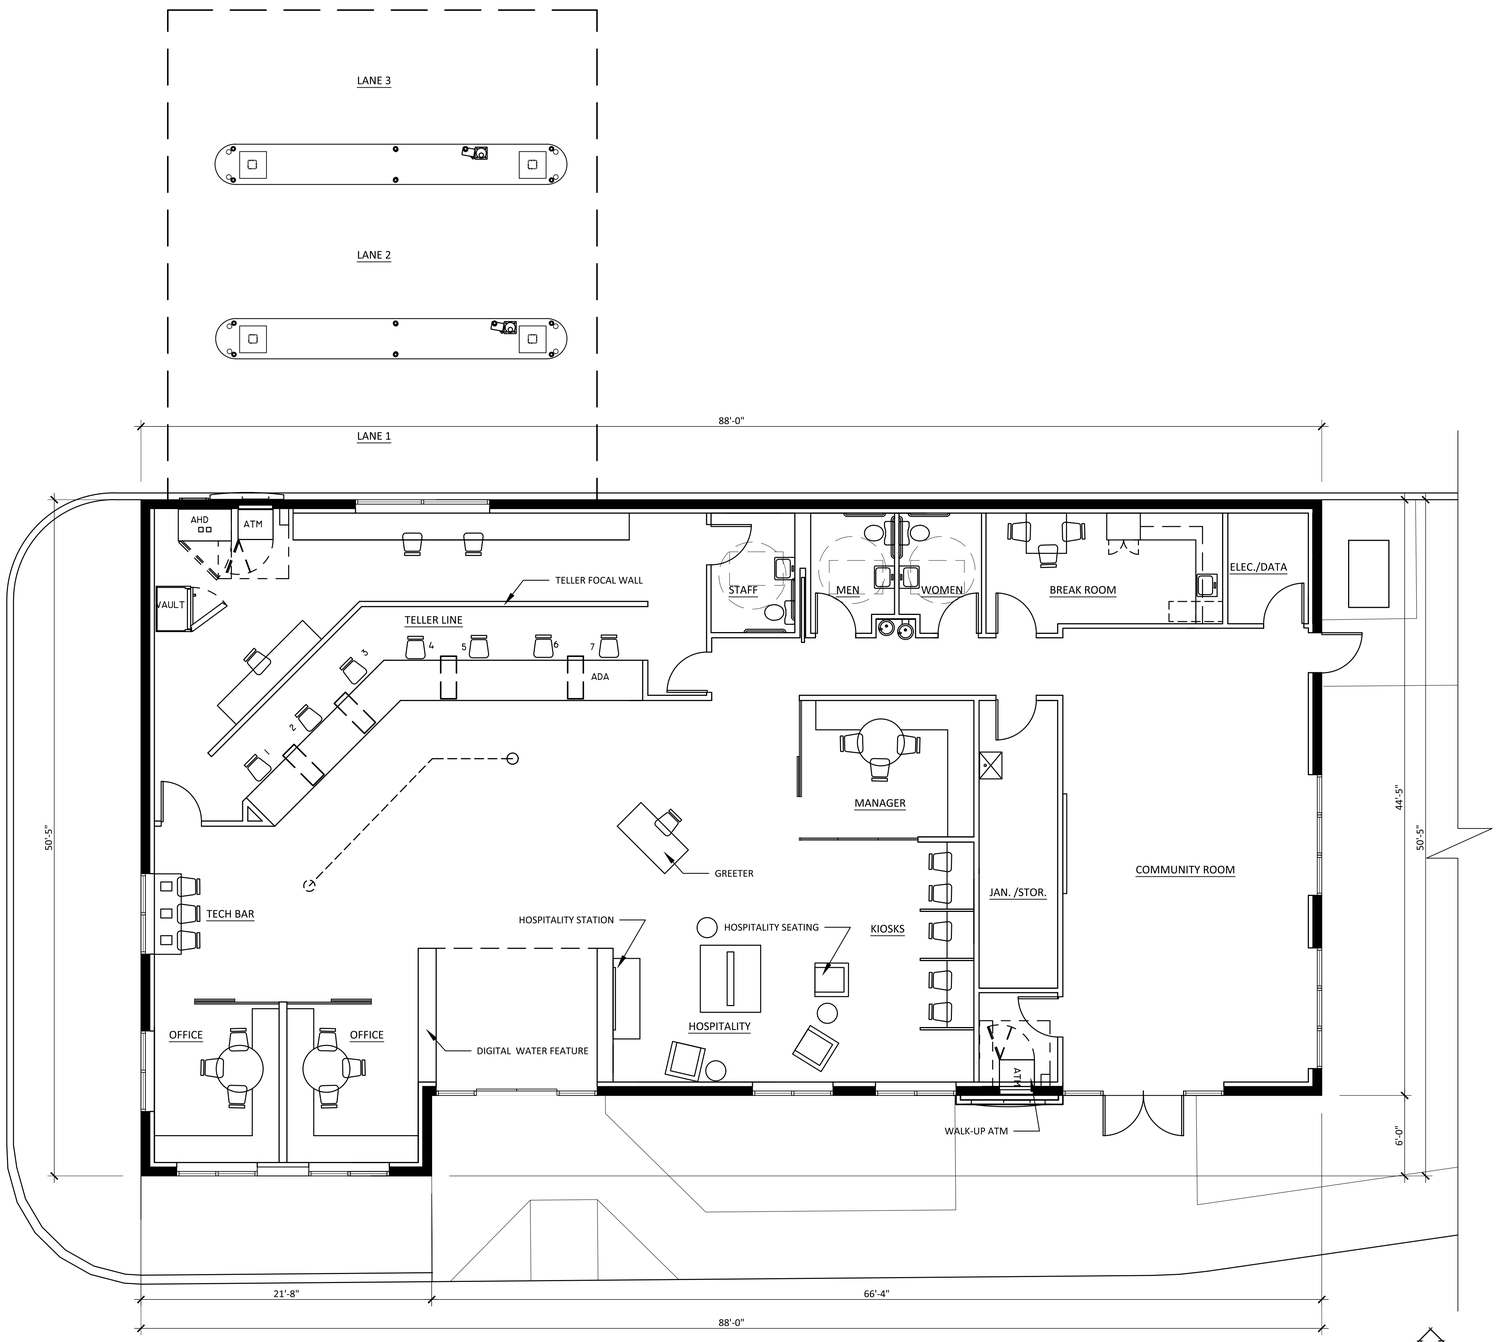

FLOOR PLAN

SCALE: 3/16"=1'-0"

2016-12-08