Attachment "D"

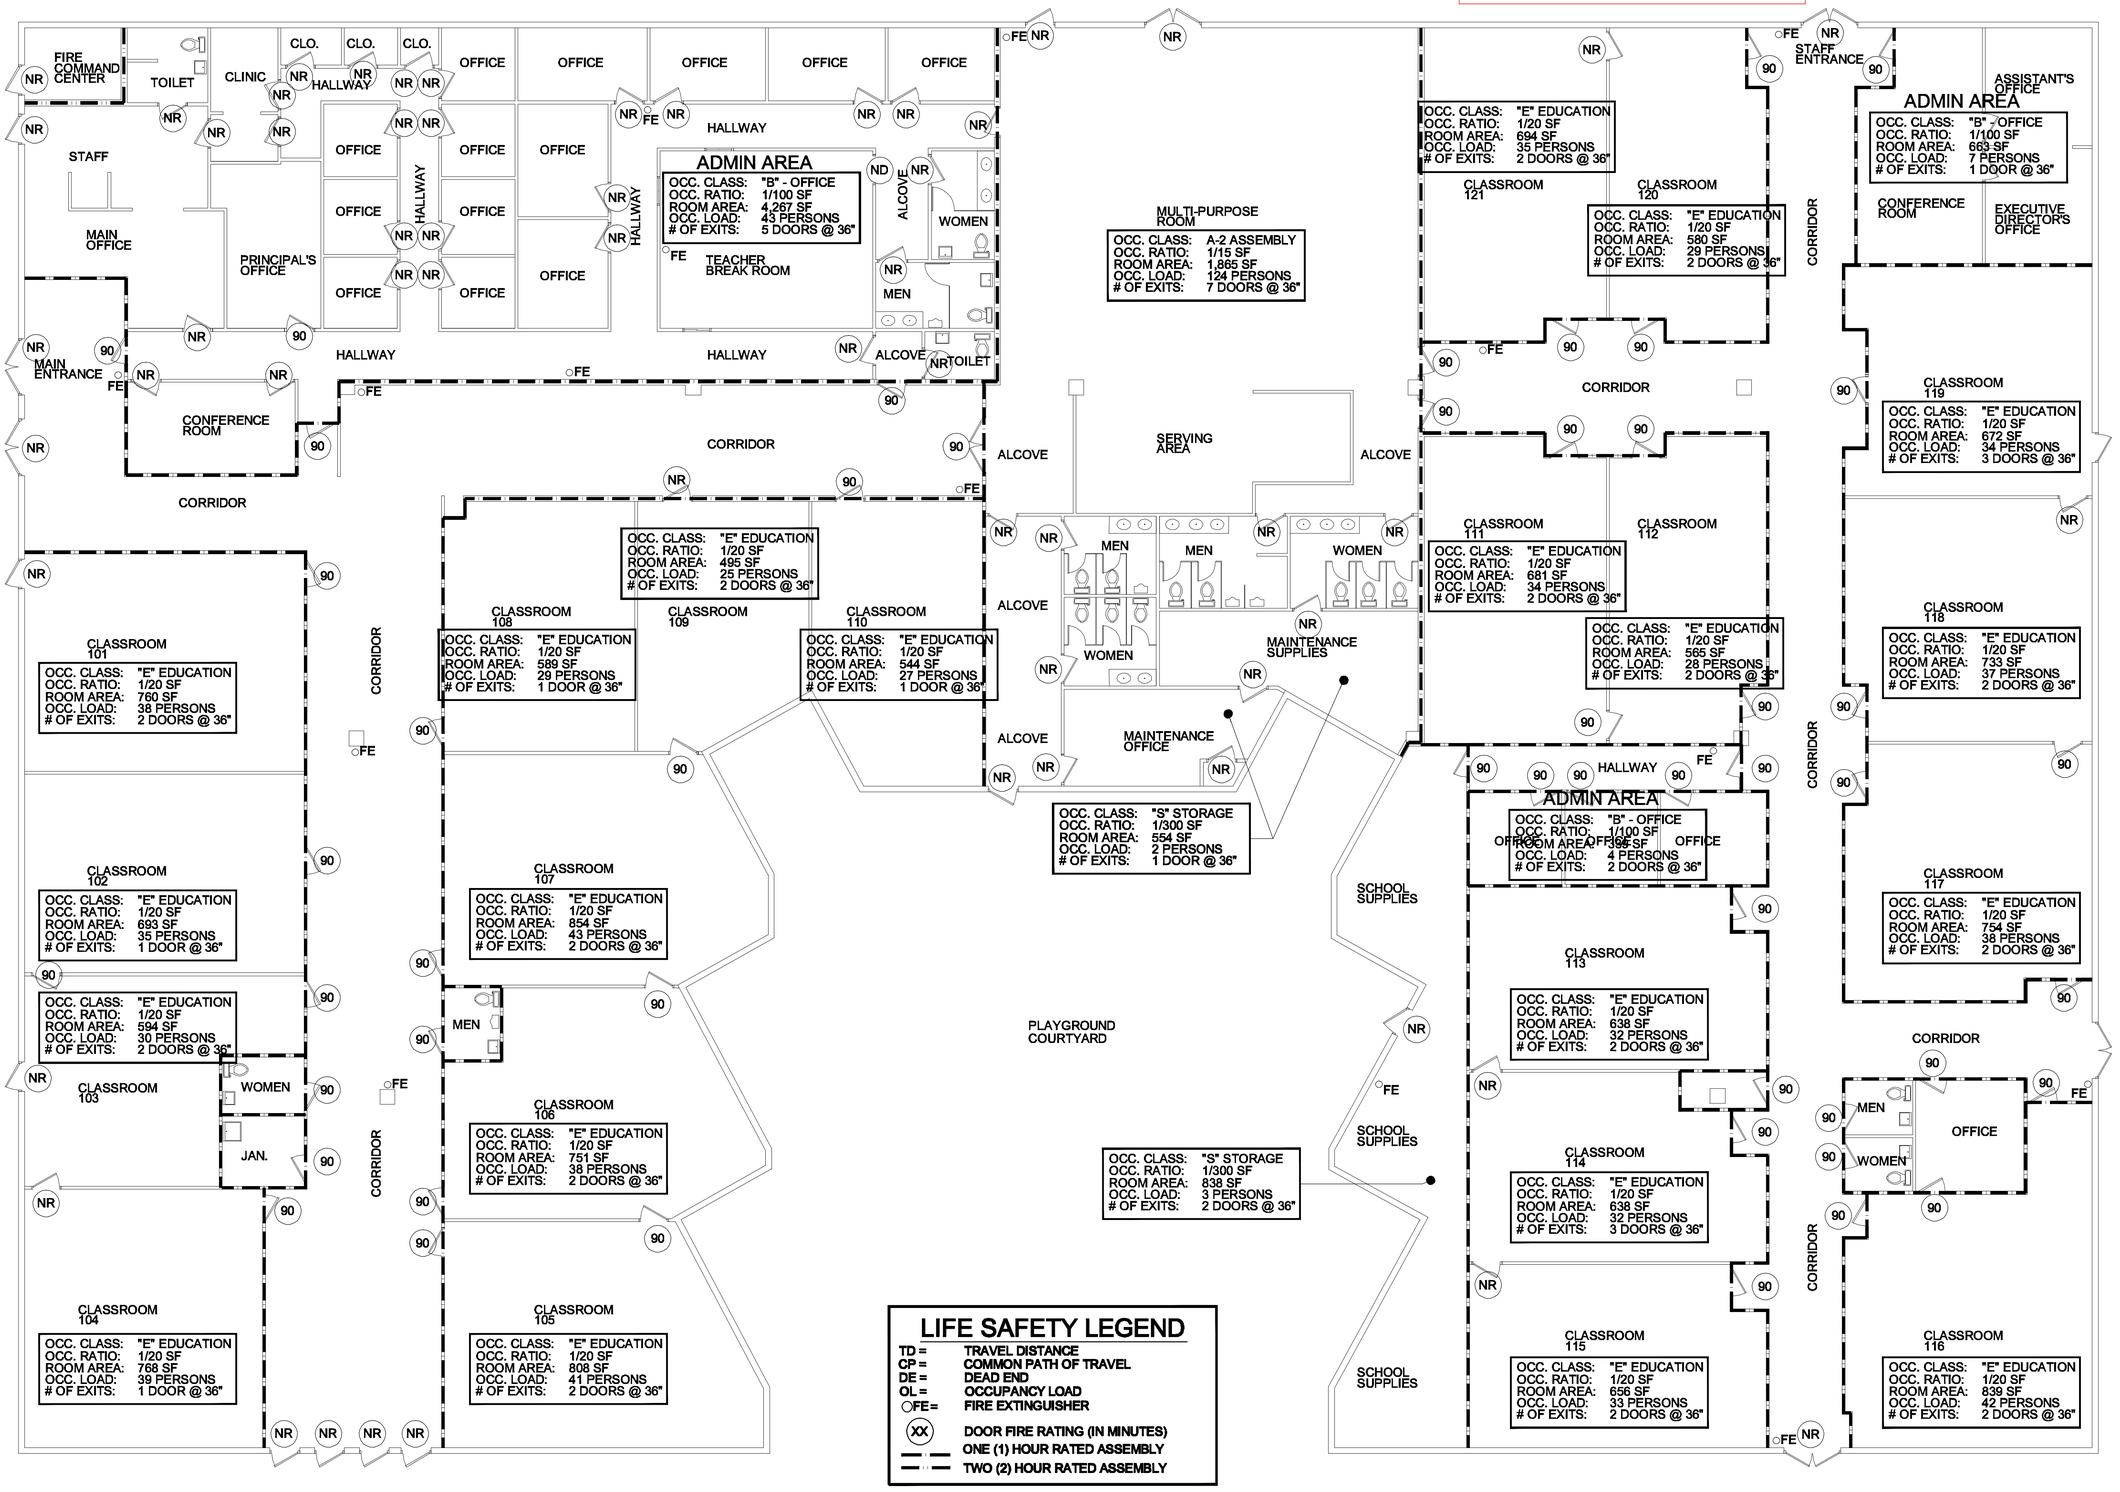

1 LIFE SAFETY FLOOR PLAN
1/8" = 1'-0"
north

Issue FIRE MARSHAL REVIEW - FEB. 16, 2011

No.	Date	Description

Client Name:
RISE ACADEMY
SCHOOL of SCIENCE & TECHNOLOGY
Laudehill Campus
3698 NW 15th Street
Lauderhill, Florida 33311

Contact Person:
Mr. Rick Morton, VP
561.689.1113

Consultant:

Architect:
Roberto A. Beauchamp, ncarb.
ARCHITECT
10797 NW 73rd TERRACE • DORAL, FL. 33178
phone 786.488.2671 • fax 305.468.0385

ROBERTO A. BEAUCHAMP, AIA, NCARB
AR 93147

All ideas, designs, arrangements, plans and specifications indicated or represented by this drawing are owned by and are the property of Roberto A. Beauchamp, Architect and were created, evolved and developed for use on and in connection with the specified project. No copies, transmissions, reproductions, or electronic manipulation of any portion of these drawings in whole or in part are to be made without the express written permission of Roberto A. Beauchamp, Architect.

All copyrights reserved © 2011.

Project Name:
FIRE SAFETY EVALUATION
RISE ACADEMY SCHOOL of SCIENCE & TECHNOLOGY
3698 NW 15th STREET
Lauderhill, Florida 33311

FOLIO NUMBER: 494231240027
Broward County, Florida

Project Number:
11-02

Drawing Name:
LIFE SAFETY FLOOR PLAN

Scale: **1/8" = 1'-0"**

Drawing Number
A-200